FilmL.A., Inc.
6255 W Sunset Blvd, 12th Floor
Hollywood, CA 90028
t: (213)977-8600 - f: (213)977-8601
www.filmla.com

Summary Information

Permit No: F00155109-A **Type of Permit:** FILMING **Release Date:** 08/15/2019

Production Company	BLACK DOG/LITTLE MINX/RSA
Insured Company Name	RSA FILMS
Contact Phone No. 1	310-659-1577
Contact Phone No. 2	
Fax	310-659-1377
Address	634 N LA PEER AVE LOS ANGELES, California 90069
Production Title	ADVIL
Type of Production	Commercial - Standard

Producer	Morna Ciraki
Director	Julian Acosta
1st AD	Sonny Lowe
Production Manager	Carmen Quiros
FilmL.A. Coordinator	Cody Penwell
Location Manager	Eric Sherman
Primary Phone	Mobile - 323-309-5171
Secondary Phone	
Location Assistant	na na
Primary Phone	Mobile - 000-000-0000
Secondary Phone	

Fees

Total Permit Fee	$0.00
Number of Locations	1

NOT A PERMIT

FilmL.A., Inc.
6255 W Sunset Blvd, 12th Floor
Hollywood, CA 90028
t: (213)977-8600 - f: (213)977-8601
www.filmla.com

Summary Information — Location

Permit Number F00155109-A
Production Company BLACK DOG/LITTLE MINX/RSA
Insured Company RSA FILMS
Production Title ADVIL

Location Manager Eric Sherman
Primary Phone Mobile - 323-309-5171
Secondary Phone

Location Address 5960 Sunset Blvd, Los Angeles, CA, 90028
Location Name EMERSON COLLEGE
Location Type College/University
Prep Dates 8/14/2019 - 8/14/2019 06:00 - 07:00 1 day
Film Dates 8/14/2019 - 8/14/2019 07:00 - 19:00 1 day
8/16/2019 - 8/16/2019 06:00 - 22:00 1 day
Strike Dates 8/14/2019 - 8/14/2019 19:00 - 22:00
Open or Closed to the Public Closed

Generic Conditions
THE CONSUMPTION OF ALCOHOLIC BEVERAGES AND THE USE OF DRUGS, INCLUDING MARIJUANA, ON LOCATION BY ANY CAST, CREW, OR INVITED GUESTS IS STRICTLY PROHIBITED.
*Certain service and personnel fees required by jurisdictional agencies are not collected by FilmL.A. Any such fees must be paid directly to the appropriate agency, and a separate invoice will be provided to the permittee.
*LA CITY AND/OR LA COUNTY FIRE CHECKLIST ATTACHED TO FINAL PERMIT. THE PERMITTEE IS RESPONSIBLE FOR COMPLETING CHECKLIST PRIOR TO FILMING ACTIVITY AT THIS LOCATION. NON COMPLIANCE MAY RESULT IN ASSIGNMENT OF A FIRE OFFICER.
Equipment staging and vehicles may park on one side of the street only.
Must Maintain 5' Clearance on Sidewalks/Walkways
Must maintain local/emergency access
No cast or crew parking on area streets
No interference with merchant activity.
No interference with vehicular or pedestrian traffic
Number of uniformed officers listed on the permit is a minimum requirement. Permittee remains responsible for deploying a sufficient number of uniformed officers to provide traffic and crowd control to ensure the safety of the film crew and the public.
Traffic control must be done in accordance w/MUTCD
Traffic Officers Required
Uniformed officers shall have a copy of the film permit in their possession and are required to confirm that all traffic control signage devices are in place.

Please see attached document Sunset btwn Beachwood & 200ft east of Gordon SS curb - RSA (Rev 1).pdf

Equipment on Location

Type	Quantity
10 Ton Truck	2
Cast/Crew vehicles	70
Cube Trucks	5
Generator	1
Motor Homes	2
Vans	6

Personnel on Location

Type	Quantity
Cast	1
Crew	75
Extras	4
Off-Duty/Retired LAPD Officer(s)	1
Spot Check	1

Filming Activities Atmospheric Smoke Effects; Camera on sticks; Equipment on property; Exterior Dialogue; Exterior establishing shots; Exterior models against scenery; Intermittent traffic control - 2 minutes standard; Actor skateboarding on 2nd floor & 5th floor exterior spaces, and in exterior amphitheater. Walk & Talk. Camera and equipment on sidewalk and curb lane.; Atmosphere smoke is Exterior only.; Production will cable up building for the generator.; The building is closed to

NOT A PERMIT

FilmL.A., Inc.
6255 W Sunset Blvd, 12th Floor
Hollywood, CA 90028
t: (213)977-8600 - f: (213)977-8601
www.filmla.com

Summary Information — Location

Location 1 of 1

Permit Number F00155109-A
Production Company BLACK DOG/LITTLE MINX/RSA
Insured Company RSA FILMS
Production Title ADVIL

Location Manager Eric Sherman
Primary Phone Mobile - 323-309-5171
Secondary Phone

public, School is not in session right now, so no students, but there is some staff/faculty present.; 6am call time is for art dept prep, from 6am-7am; Trucks to park contra flow; Also filming on 8th floor exterior walkway; Also shots of talent skateboarding on Gordon St, next to the building/location.Camera in a vehicle -driving on Gordon, tracking the skateboarder.; CLOSURES ON SUNSET BLVD ARE NOT APPROVED FOR EVENING RUSH AND SHALL NOT BE IN EFFECT (1600-1900HRS);

Jurisdiction **Political:** Los Angeles City - Council District 13 **Police:** Los Angeles Police **Fire:** Los Angeles City Department

Thomas Guide **Page:** 593 **Grid:** G4

Coordinator Note PER INSP. ANDERSON, UFSO NO LONGER REQUIRED. LOCATION APPROVED FOR A SPOT CHECK.

Parking

Base Camp
Location Type : Other Location
5960 Sunset Blvd, Los Angeles, CA, 90028

Crew Parking
Location Type : Other Location
5960 Sunset Blvd, Los Angeles, CA, 90028

Parking Notes
Crew parking will be in the underground parking lot

Lane / Full Closure CURBLANE CLOSURE- S/S SUNSET BLVD., BEACHWOOD DR- GORDON ST
CURB LANE CLOSURE- S/S SUNSET BLVD., GORDON ST- EAST 200'
Approximate Footage 0 - 300
Date(s) 8/14/2019 to 8/14/2019 **Time(s)** 06:00 to 16:00

Lane / Full Closure CURBLANE CLOSURE- S/S SUNSET BLVD., BEACHWOOD DR- GORDON ST
CURB LANE CLOSURE- S/S SUNSET BLVD., GORDON ST- EAST 200'
Approximate Footage 0 - 300
Date(s) 8/14/2019 to 8/14/2019 **Time(s)** 19:00 to 22:00

Lane / Full Closure CURBLANE CLOSURE- S/S SUNSET BLVD., BEACHWOOD DR- GORDON ST
CURB LANE CLOSURE- S/S SUNSET BLVD., GORDON ST- EAST 200'
Approximate Footage 0 - 300
Date(s) 8/16/2019 to 8/16/2019 **Time(s)** 06:00 to 16:00

Lane / Full Closure CURBLANE CLOSURE- S/S SUNSET BLVD., BEACHWOOD DR- GORDON ST
CURB LANE CLOSURE- S/S SUNSET BLVD., GORDON ST- EAST 200'
Approximate Footage 0 - 300
Date(s) 8/16/2019 to 8/16/2019 **Time(s)** 19:00 to 22:00

NOT A PERMIT

Permit #F001551109-A

W4-2(RT) | W20-1 | W20-5 | W1-6 (L) | C30(CA) | R3-7

Ⓢ TRAFFIC SIGNAL

● TRAFFIC CONE

TYPE I W/ SIGN

FLASHING ARROW SIGN (FAS)

ALL TRAFFIC CONTROL WILL BE INSTALLED TO MEET OR EXCEED THE LATEST CA-MUTCD MINIMUM REQUIREMENTS

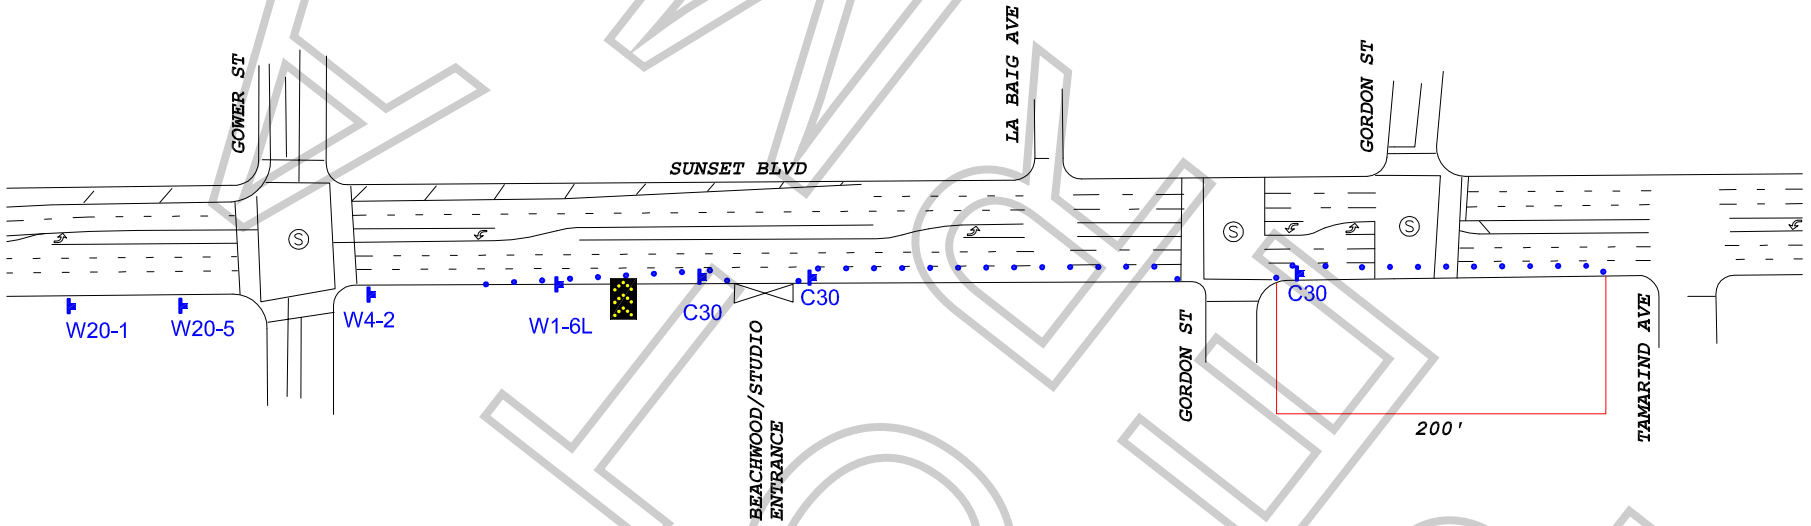

WORK ZONE TRAFFIC CONTROL PLAN
GENERAL NOTES

1. DATE/TIME: 8-14-19 OR 8-16-19 FROM 06:00 HOURS TO 16:00 HOURS & 19:00 HOURS TO 22:00 HOURS.

2. ALL SIGNING, STRIPING, AND TRAFFIC CONTROL DEVICES SHALL CONFORM TO THE (CURRENT) STATE OF CALIFORNIA DEPARTMENT OF TRANSPORTATION (CALTRANS) STANDARD PLANS AND STANDARD SPECIFICATIONS, CALIFORNIA MUTCD, AND ANY ADDENDUMS THERETO, AND AS SHOWN ON THESE PLANS, SYMBOLS AND ABBREVIATIONS USED ARE SHOWN ON CALTRANS STANDARD PLANS.
3. THERE WILL BE NO INTERFERENCE WITH TRAFFIC SIGNALS OR CROSSWALKS.
4. CONES WILL BE 28" MINIMUM HEIGHT AND HAVE REFLECTORIZED SLEEVES FOR NIGHT WORK.
5. POLICE WILL DIRECT TRAFFIC IF NECESSARY.

TCP FOR: RSA: "ADVIL"

LOCATION: S/S CURB - SUNSET BLVD
FROM BEECHWOOD TO 200' EAST OF GORDON
LOS ANGELES, CALIFORNIA

CONTACT: ELISA SMITH
OFFICE# 213-763-9000
ERIC SHERMAN
PH# 323-309-5171

JCL TRAFFIC SERVICES
(213) 622-9775
C31-CA Lic # 805357

DATE	REVISIONS	DRAFTER: MARIO MENJIVAR
		SCALE: N.T.S.
		FILM LA: CP

KINGFOUND